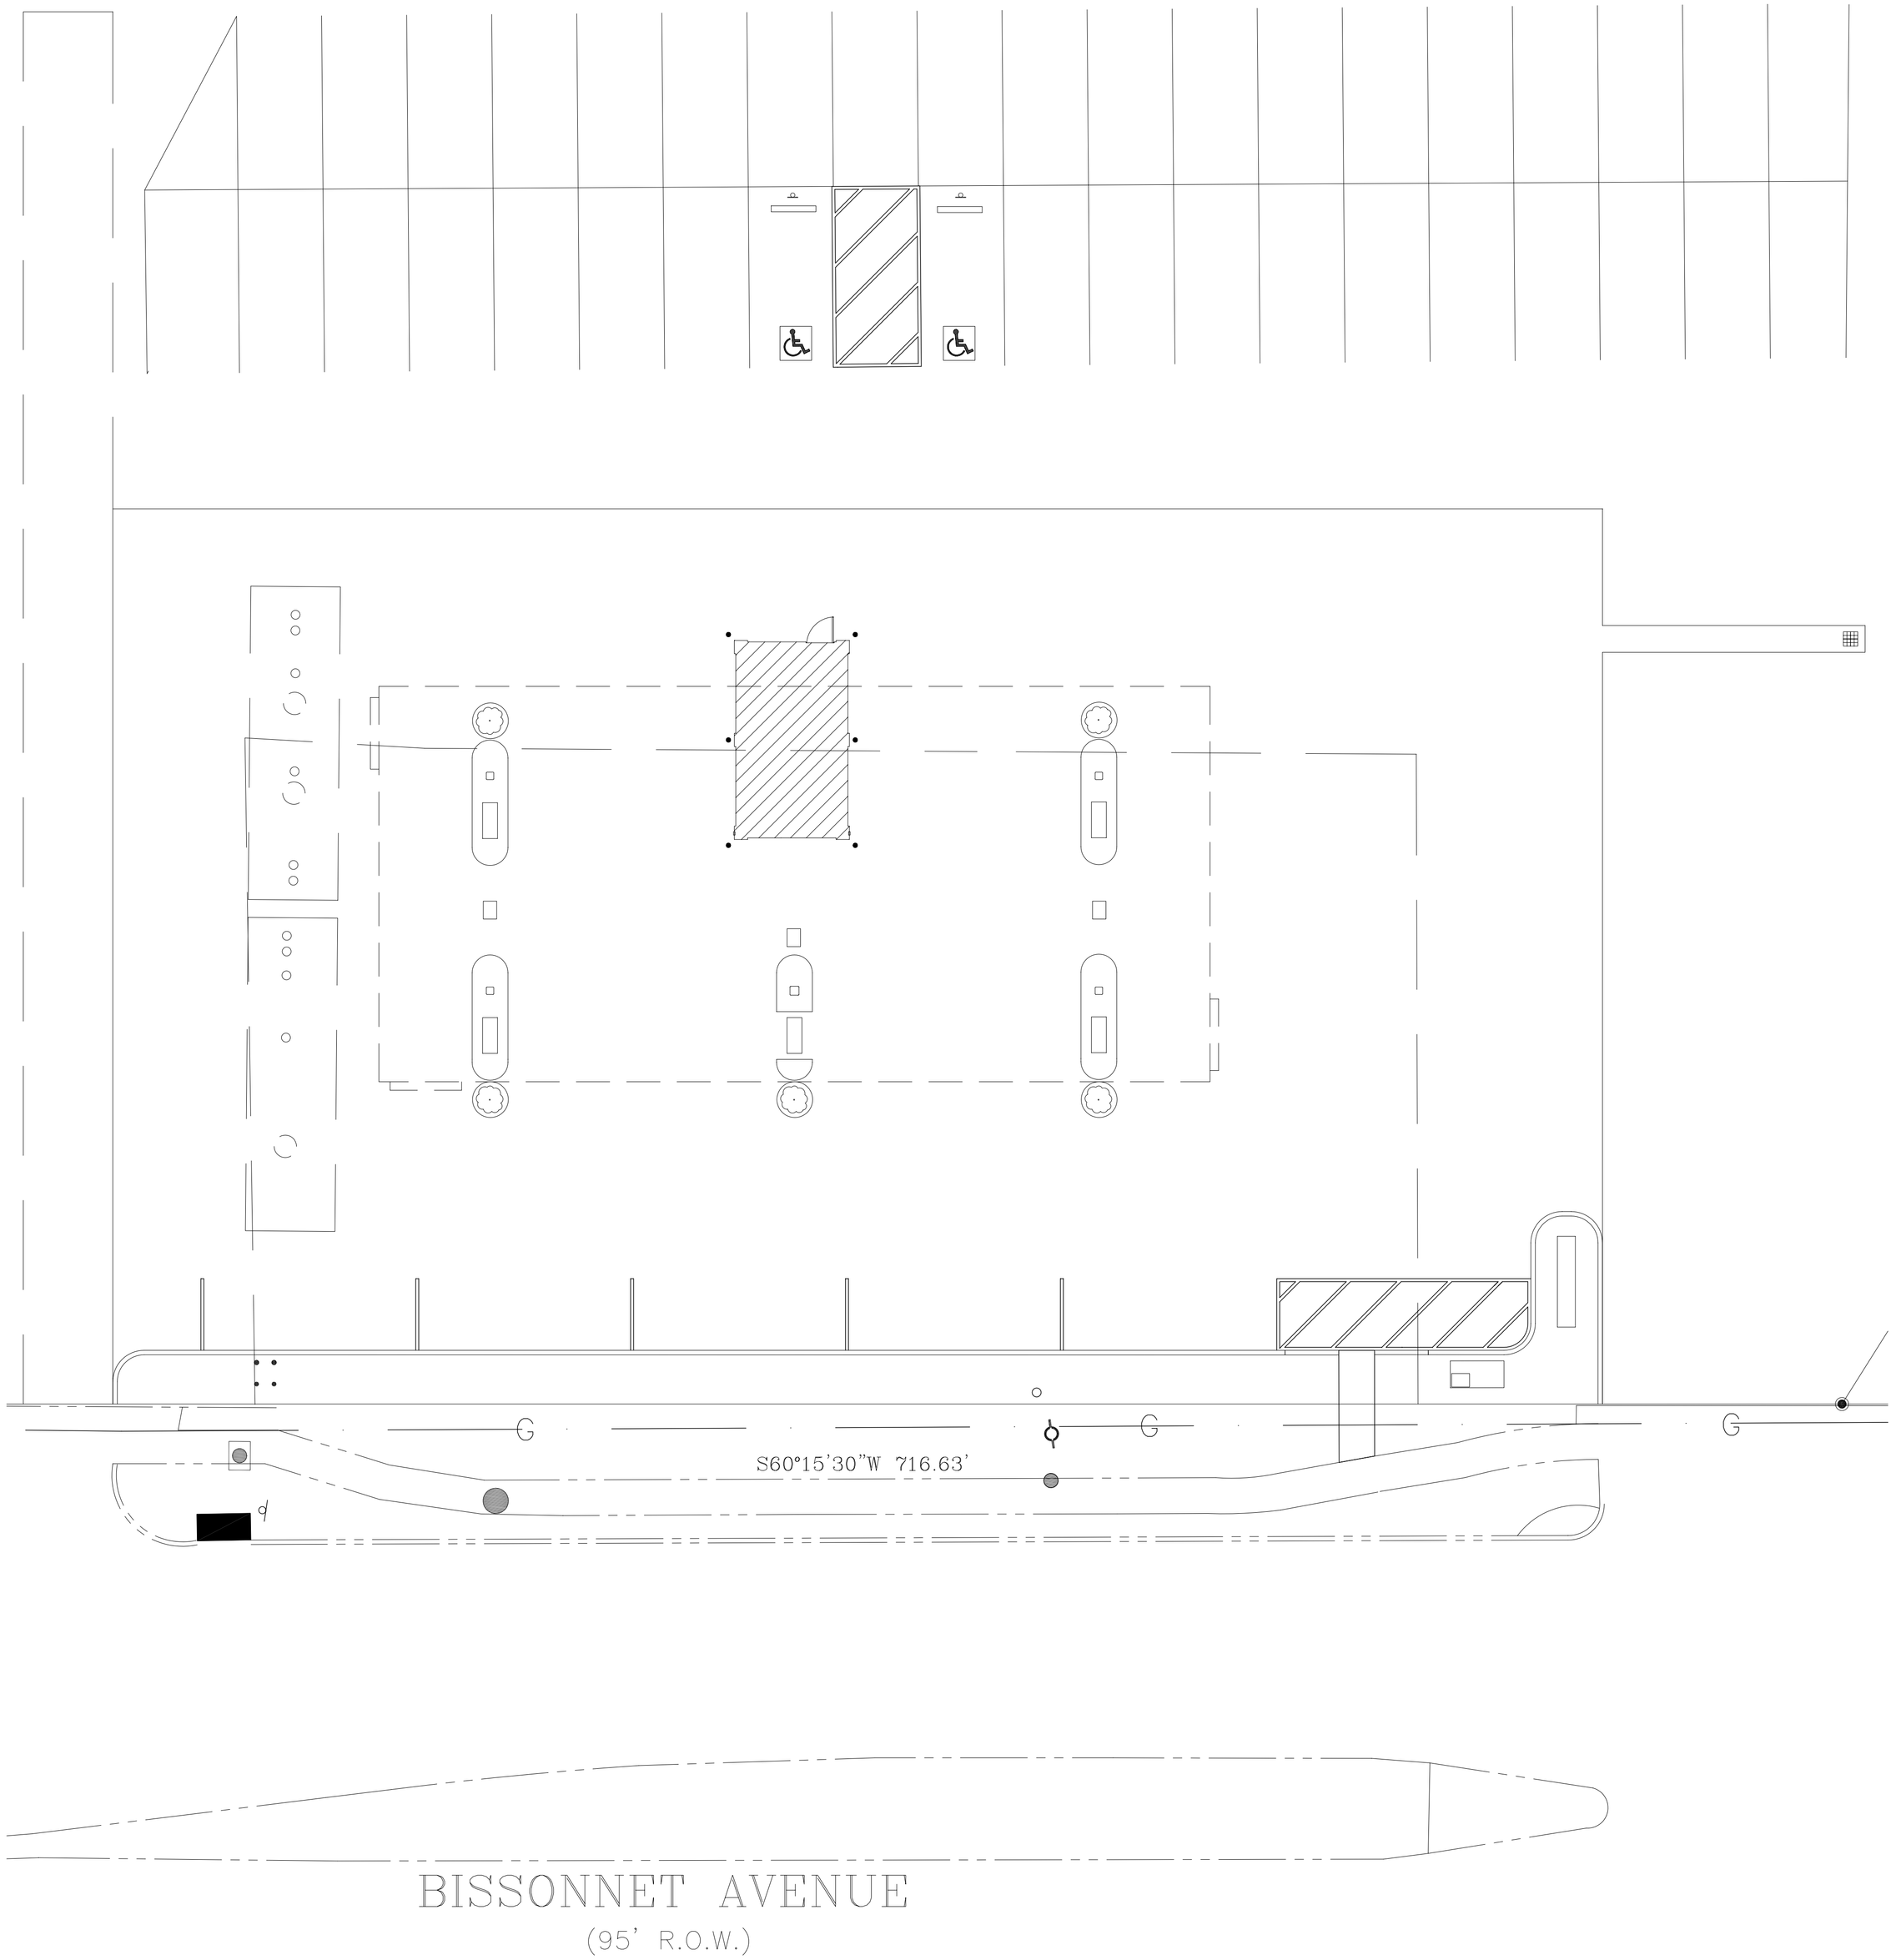

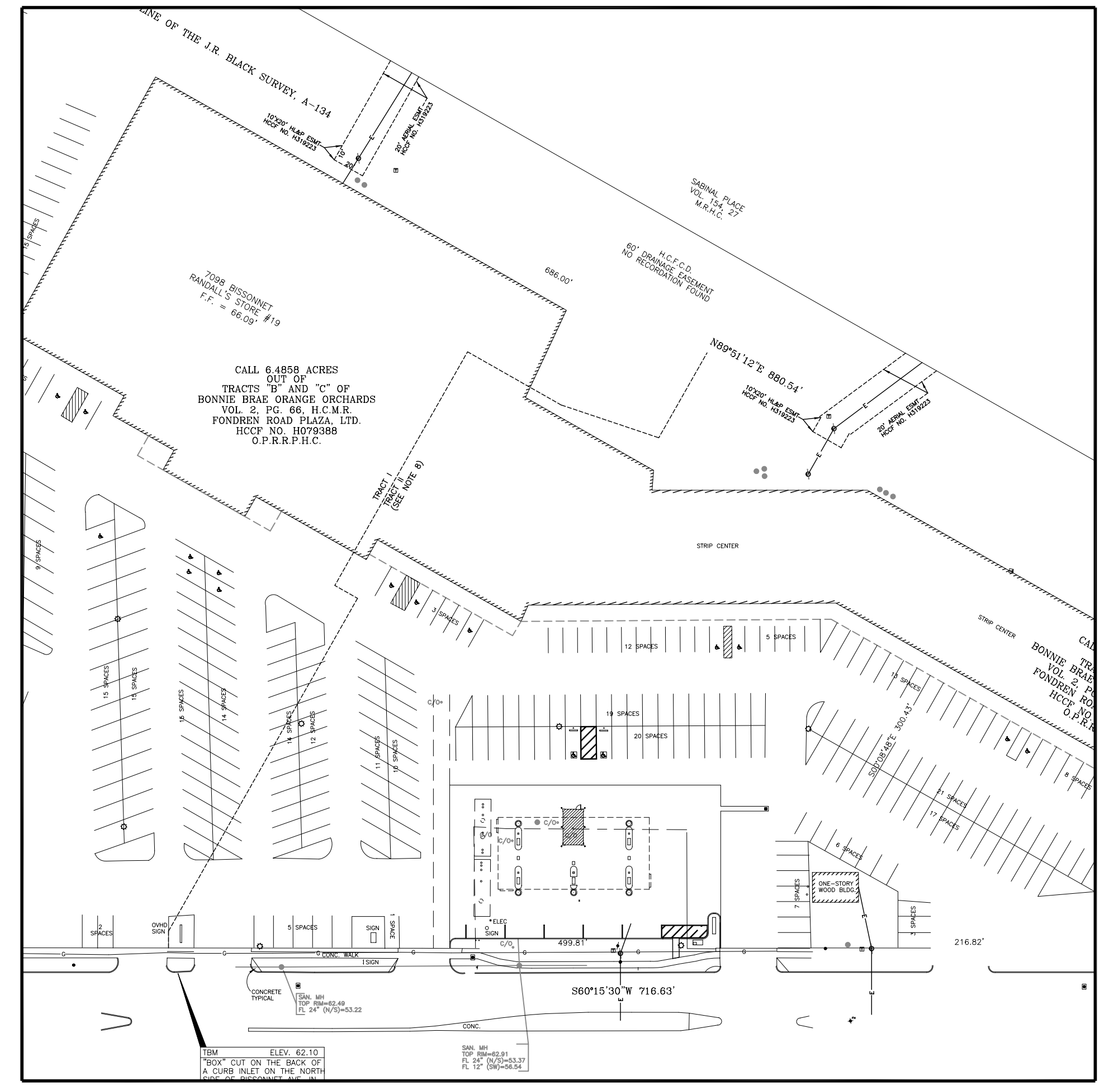

OVERALL SITE

09/12/00
SCHEME A

WEST NORTH SOUTH EAST

GRAPHIC SCALE
20 0 10 20 40
(IN FEET)

1 PRELIMINARY SITE PLAN
1" = 20'

M&A JOB # 2764
DATE: 09-12-00
DRAWN BY: EDB
CHECK BY: JP
FILE NAME: 2764-2019R

SUBMITTAL DATES
RETAIL REVIEW:
REG:
ASSIGNMENT:

Randalls
PO BOX 4506 HOUSTON, TX 77210

MORRIS & ASSOCIATES ENGINEERS, INC
ENGINEERING ARCHITECTURE ENVIROMENTAL
9250 TELGE ROAD (281) 855-6433
HOUSTON, TX. 77095 FAX (281) 858-4304

THESE DRAWINGS AND SPECIFICATIONS, AS INSTRUMENTS OF SERVICE, ARE AND SHALL REMAIN THE PROPERTY OF RANDALLS FOOD MARKETS, INC. AND MORRIS & ASSOCIATES, ENGINEERS, INC. WHETHER THE PROJECT FOR WHICH THEY ARE MADE ARE EXECUTED OR NOT. THESE DRAWINGS AND SPECIFICATIONS MAY NOT BE USED BY ANY PERSON OR ENTITY ON OTHER PROJECTS WITHOUT THE WRITTEN AUTHORIZATION OF RANDALLS FOOD MARKETS, INC. AND MORRIS & ASSOCIATES, ENGINEERS, INC. Copyright © 2000.

RANDALLS STORE #2019R
HOUSTON, TEXAS
PROJECT NO.20-2019-000-8888 CEMS# 8800078
BISSONNET @ FONDREN
RANDALLS FOOD AND DRUGS

SHEET TITLE
PRELIMINARY SITE PLAN

SHEET NO.
GS-A

© MORRIS & ASSOCIATES, ENGINEERS, INC.

NAME: Eric B. H:\RANDALLS\2764(R-19)\PRELIM\ 2019GSA.dwg DATE: SEP 22, 2000 TIME: 12:59 PM